DIST	COUNTY	ROUTE	EA NUMBER	MON. INDEX FILE NUMBER	POSTMILE LIMITS	SHEET NO.	TOTAL SHEETS
10	AMA	88	499802	375	29.4\29.6	2	3

Caltrans Metric

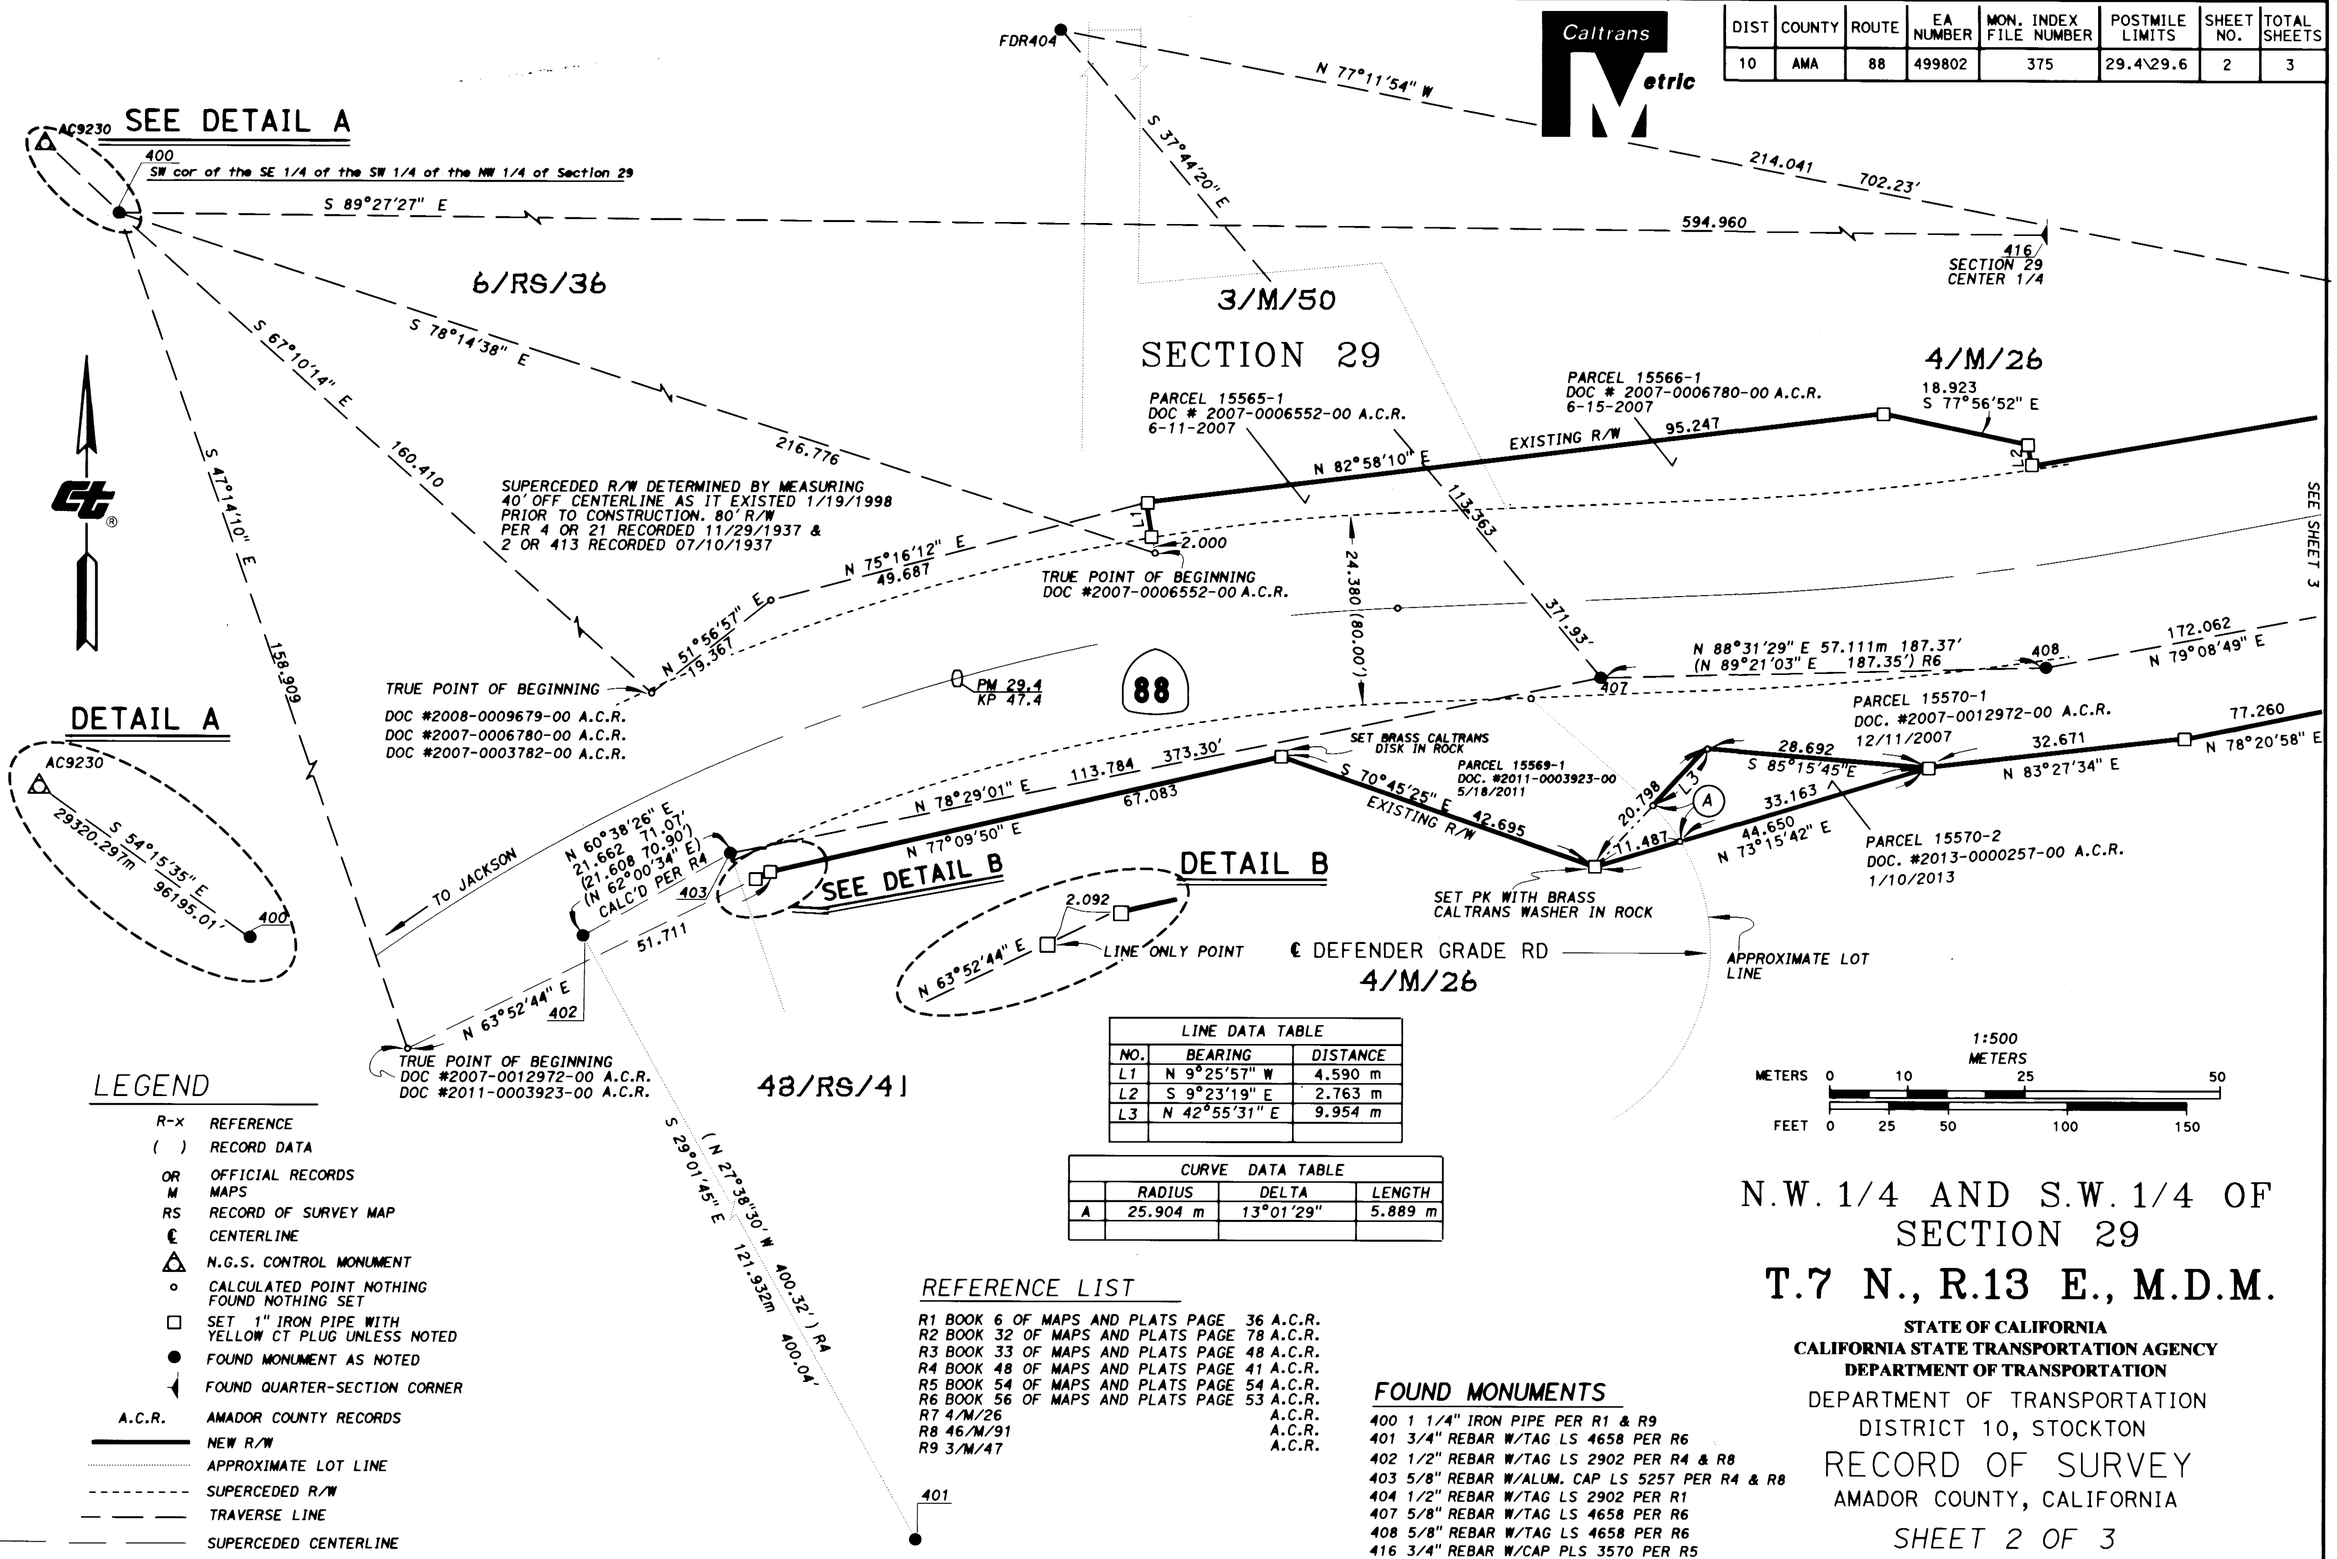

LINE DATA TABLE		
NO.	BEARING	DISTANCE
L1	N 9°25'57" W	4.590 m
L2	S 9°23'19" E	2.763 m
L3	N 42°55'31" E	9.954 m

CURVE DATA TABLE			
	RADIUS	DELTA	LENGTH
A	25.904 m	13°01'29"	5.889 m

LEGEND

R-x	REFERENCE
( )	RECORD DATA
OR M	OFFICIAL RECORDS MAPS
RS	RECORD OF SURVEY MAP
℄	CENTERLINE
△	N.G.S. CONTROL MONUMENT
○	CALCULATED POINT NOTHING FOUND NOTHING SET
□	SET 1" IRON PIPE WITH YELLOW CT PLUG UNLESS NOTED
●	FOUND MONUMENT AS NOTED
	FOUND QUARTER-SECTION CORNER
A.C.R.	AMADOR COUNTY RECORDS
———	NEW R/W
.....	APPROXIMATE LOT LINE
- - - - -	SUPERCEDED R/W
— — —	TRAVERSE LINE
——— — ———	SUPERCEDED CENTERLINE

REFERENCE LIST

R1 BOOK 6 OF MAPS AND PLATS PAGE 36 A.C.R.
R2 BOOK 32 OF MAPS AND PLATS PAGE 78 A.C.R.
R3 BOOK 33 OF MAPS AND PLATS PAGE 48 A.C.R.
R4 BOOK 48 OF MAPS AND PLATS PAGE 41 A.C.R.
R5 BOOK 54 OF MAPS AND PLATS PAGE 54 A.C.R.
R6 BOOK 56 OF MAPS AND PLATS PAGE 53 A.C.R.
R7 4/M/26 A.C.R.
R8 46/M/91 A.C.R.
R9 3/M/47 A.C.R.

FOUND MONUMENTS

400 1 1/4" IRON PIPE PER R1 & R9
401 3/4" REBAR W/TAG LS 4658 PER R6
402 1/2" REBAR W/TAG LS 2902 PER R4 & R8
403 5/8" REBAR W/ALUM. CAP LS 5257 PER R4 & R8
404 1/2" REBAR W/TAG LS 2902 PER R1
407 5/8" REBAR W/TAG LS 4658 PER R6
408 5/8" REBAR W/TAG LS 4658 PER R6
416 3/4" REBAR W/CAP PLS 3570 PER R5

1:500
METERS

METERS	0	10	25		50
FEET	0	25	50	100	150

N.W. 1/4 AND S.W. 1/4 OF SECTION 29
T.7 N., R.13 E., M.D.M.

STATE OF CALIFORNIA
CALIFORNIA STATE TRANSPORTATION AGENCY
DEPARTMENT OF TRANSPORTATION

DEPARTMENT OF TRANSPORTATION
DISTRICT 10, STOCKTON

RECORD OF SURVEY

AMADOR COUNTY, CALIFORNIA

SHEET 2 OF 3