NOTES

1. SUBJECT TO ANY RIGHTS RESERVED PER 431 M 521 AND SERIES 83-212906.
2. RIGHTS OF INGRESS/EGRESS TO ANY PROPOSED STATE OF CALIFORNIA FREEWAY ARE RESERVED BY 7804 OR 225 AND 7749 OR 447.

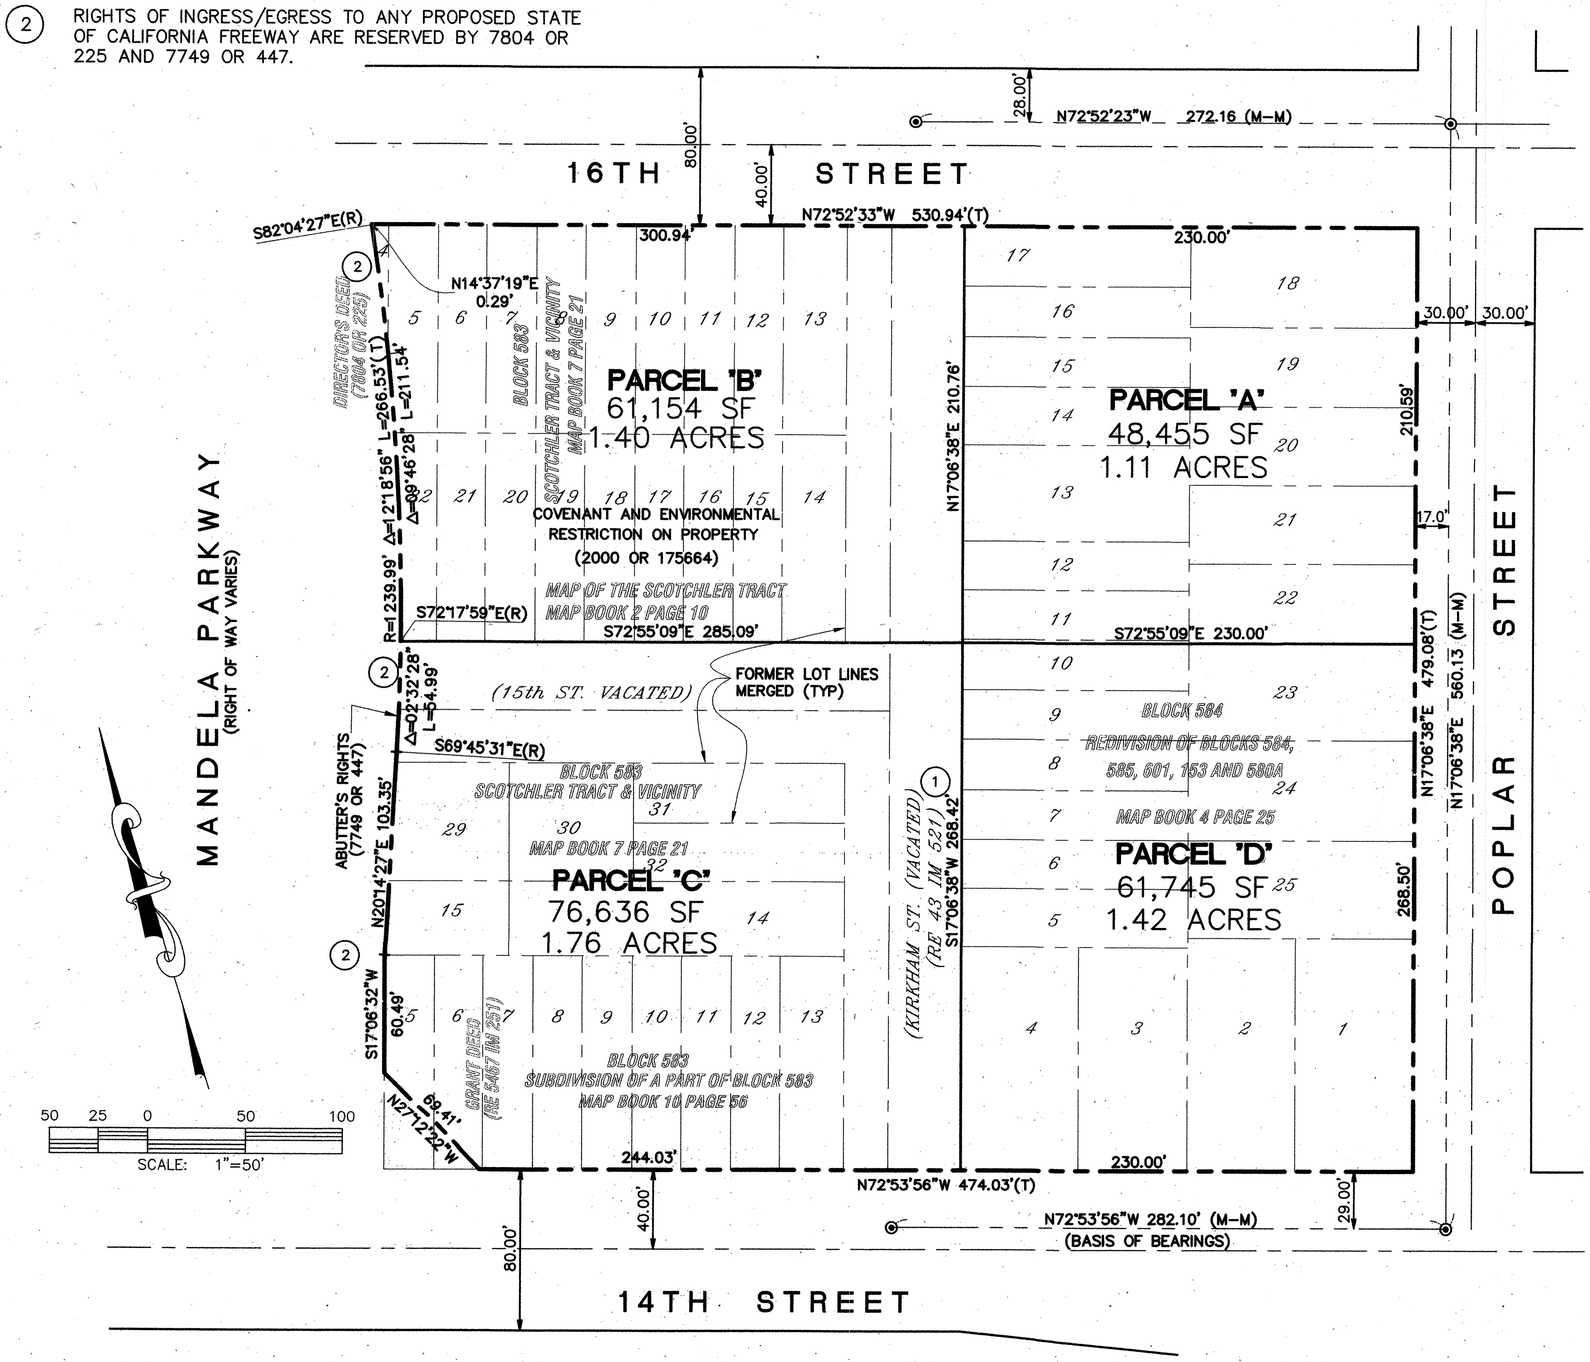

PARCEL MAP 9733

ALL OF LOTS 7, 8, 9, 10, 11, 12, 13, AND 14 AND PORTIONS OF LOTS 5, 6, AND 15, BLOCK 583, FILED APRIL 25, 1891 (10 M 56); ALL OF LOTS 7, 8, 19, 30, 31, AND 32 AND A PORTION OF LOT 29, BLOCK 583, MAP NO. 1 OF A PORTION OF THE SCOTCHLER TRACT AND VICINITY FILED DECEMBER 10, 1874 (7 M 21); ALL OF LOTS 6, 9, 10, 11, 14, 16, 17, 18, 20 AND 21 AND PORTIONS OF LOTS 4, 5, 12, 13, 15, AND 22, BLOCK 583, MAP OF THE SCOTCHLER TRACT FILED NOVEMBER 3, 1870 (2 M 10); A PORTION OF 15TH STREET (2 M 10); A PORTION OF KIRKHAM STREET (2 M 10); ALL OF LOTS 1, 2, 3, 4, 5, 6, 7, 8, 9, 10, 11, 12, 14, 15, 19, 20, 21, 22, 23 AND PORTIONS OF LOTS 13, 16, 17, 18, 24, AND 25, BLOCK 584, REDIVISION OF BLOCKS 584, 585, 601, 153, AND 580A FILED MAY 1, 1885 (4 M 25) ALL IN ALAMEDA COUNTY RECORDS.

CITY OF OAKLAND, ALAMEDA COUNTY, CALIFORNIA

AUGUST 2008 1"=50'

ALIQUOT
PLANNERS
CIVIL ENGINEERS
SURVEYORS
1390 SOUTH MAIN STREET, SUITE 310
WALNUT CREEK, CA. 94596

LEGEND

⊙	FOUND STANDARD STREET MONUMENT
(M-M)	MONUMENT TO MONUMENT
—·—·—	BOUNDARY
———	LOT LINE
—·—·—	MONUMENT LINE
—·—·—	CENTER LINE
SF	SQUARE FEET
(T)	TOTAL

REFERENCES

R1: BLOCK 583, APRIL 25, 1891 (10 M 56)

R2: BLOCK 583, MAP NUMBER 1 OF A PORTION OF THE SCOTCHLER TRACT AND VICINITY, DECEMBER 10, 1874 (7 M 21)

R3: BLOCK 583, MAP OF THE SCOTCHLER TRACT NOVEMBER 3, 1870 (2 M 10)

R4: BLOCK 584, REDIVISION OF BLOCKS 584, 585, 601, 153 AND 580A MAY 1, 1885 (4 M 25)

APN 005-0373-005-01 | 005-0373-010-03 | 005-0374-001-02 | 005-0375-002-01

02 12